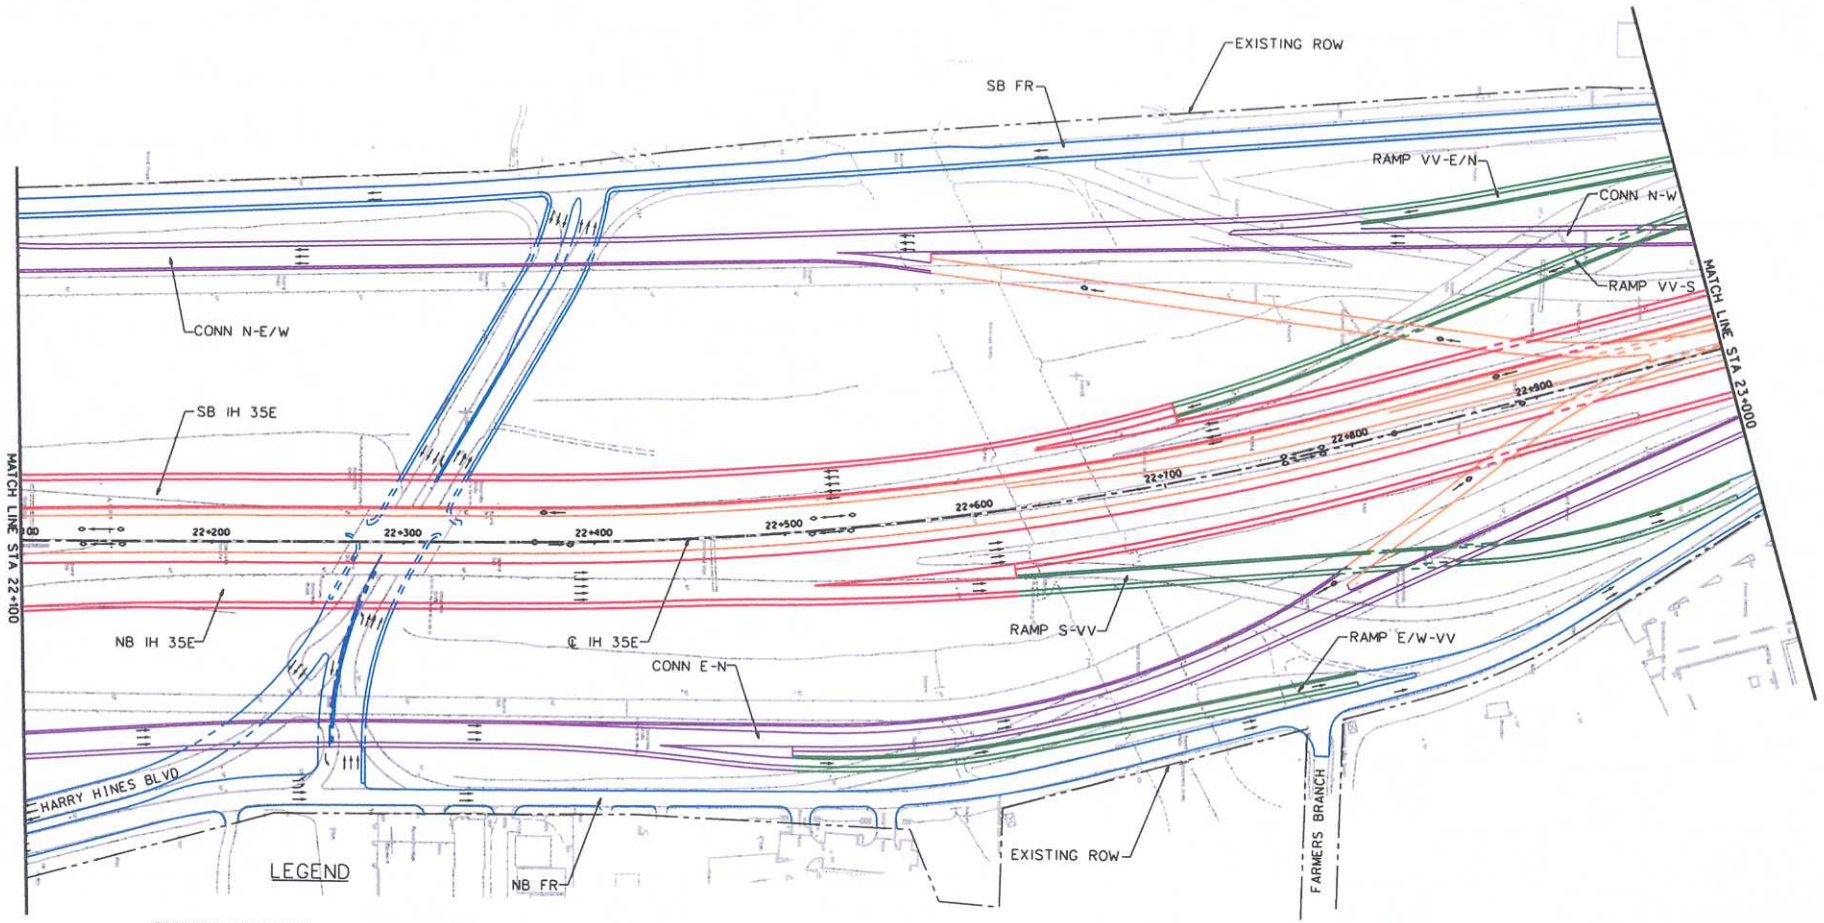

LEGEND

- PROPOSED MAIN LANE
- PROPOSED HOV LANE
- PROPOSED FRONTAGE ROAD
- PROPOSED RAMP
- PROPOSED DIRECT CONNECTOR
- EXISTING
- EXISTING ROW
- PROPOSED ROW

Texas Department of Transportation

INTERSTATE 635 LBJ Corridor Transportation Study

IH 35E PRELIMINARY PLAN VIEW

STA 22+100 TO STA 23+000

DATE: APRIL 2002

SHEET 20 OF 23

11712 g:\lbj\metschem\west\cadd\EA\lawpl-ea20.dgn 06-SEP-2002