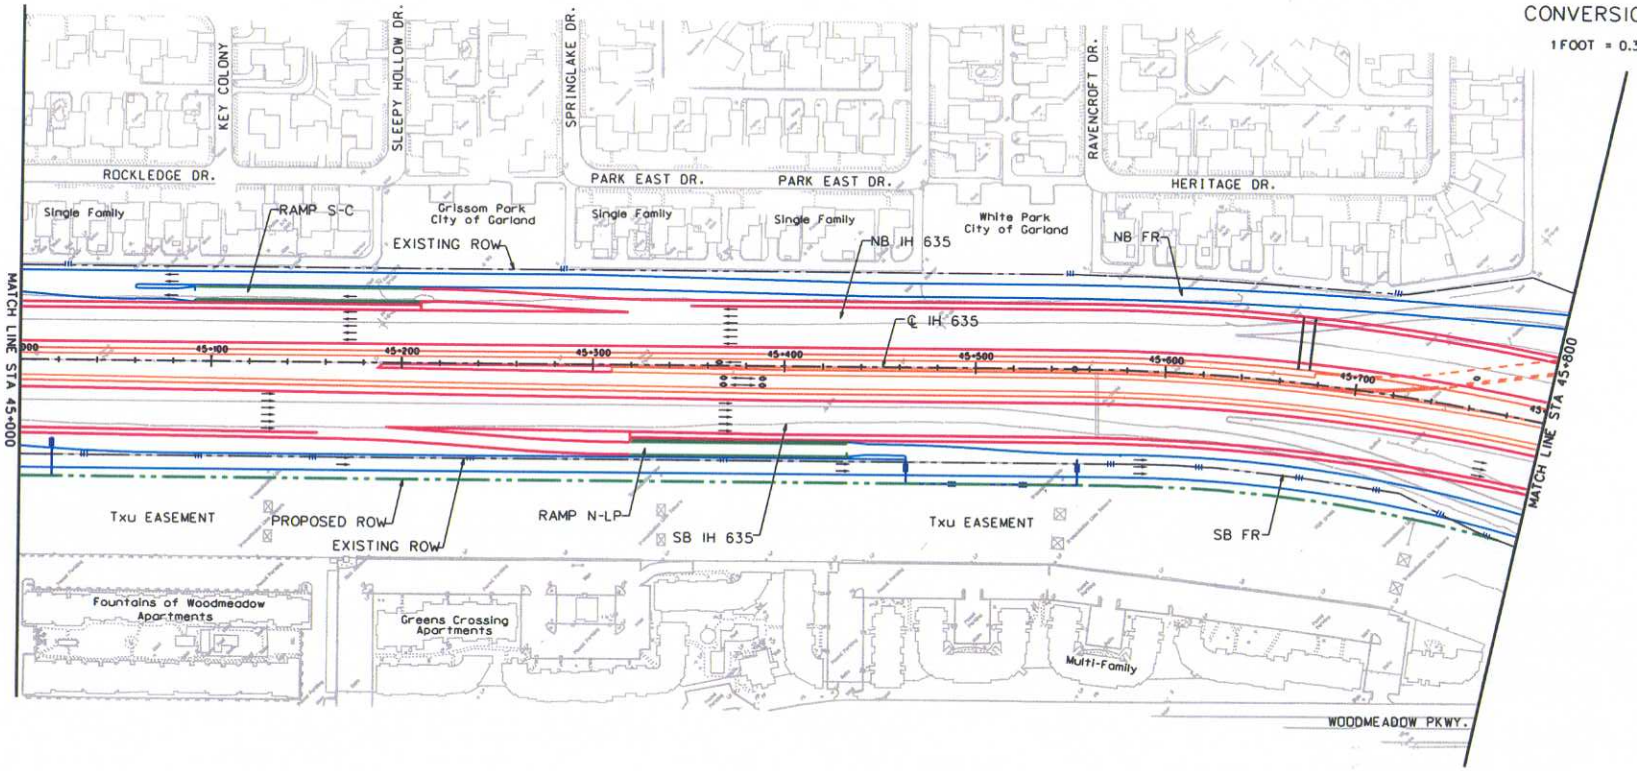

N

0 20 40 60 80 100
(in meters)

CONVERSION FACTOR

1 FOOT = 0.3048 METER

LEGEND

PROPOSED MAIN LANE	
PROPOSED HOV LANE	
PROPOSED FRONTAGE ROAD	
PROPOSED RAMP	
PROPOSED DIRECT CONNECTOR	
EXISTING	
EXISTING ROW	
PROPOSED ROW	

Texas Department of Transportation

INTERSTATE 635 LBJ Corridor Transportation Study

IH 635 PRELIMINARY PLAN VIEW

STA 45+000 TO STA 45+800

DATE: MAY 2002

SHEET 17 OF 27

11712 g:\LBJ\metschem\east\cadd\EA\lsepleas17.dgn 06-SEP-2002